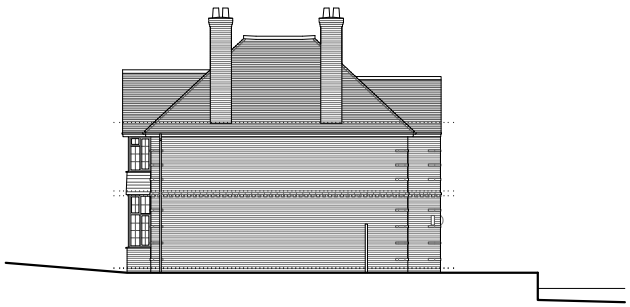

EAST (side)

NORTH (rear)

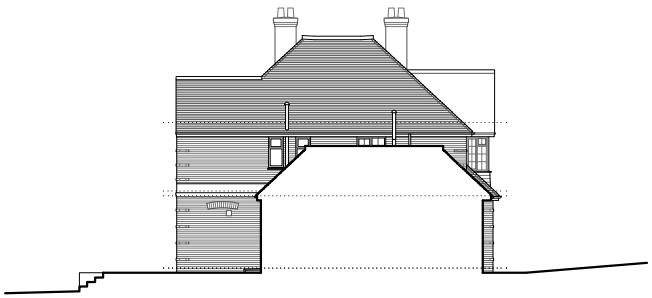

WEST (side)

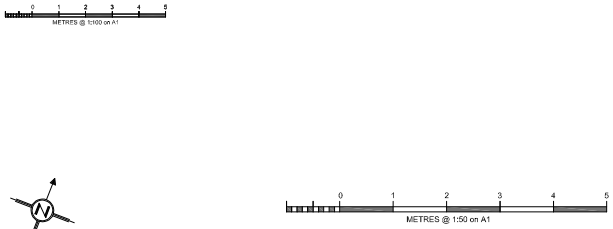

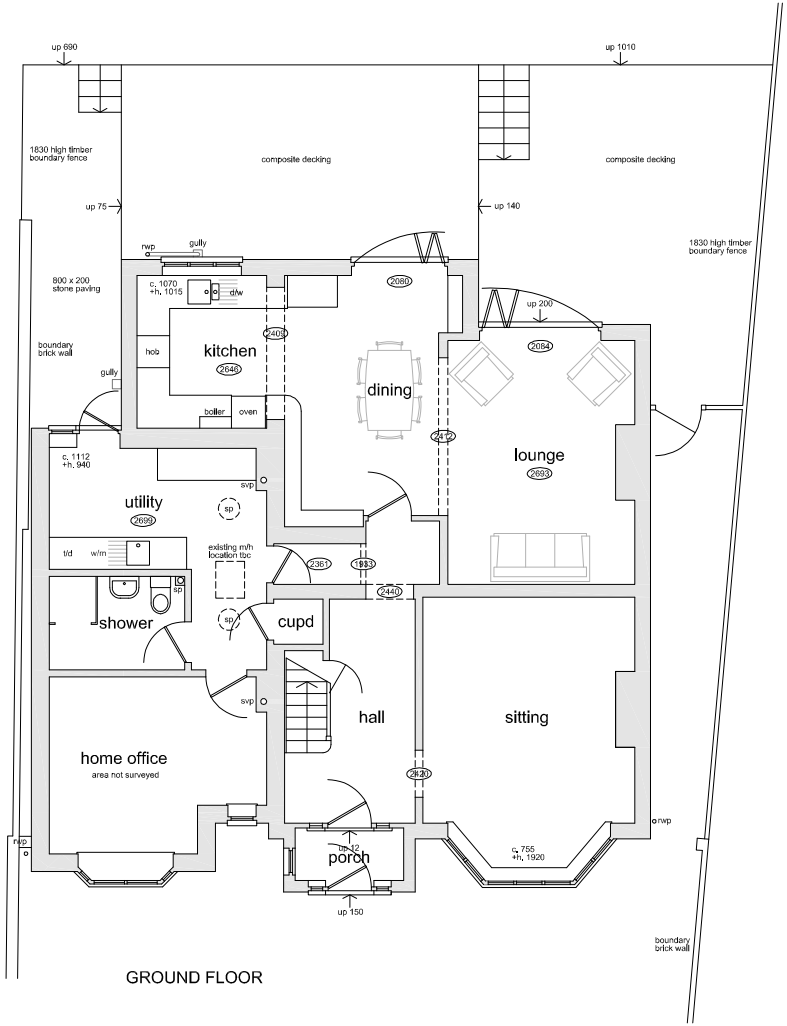

GROUND FLOOR

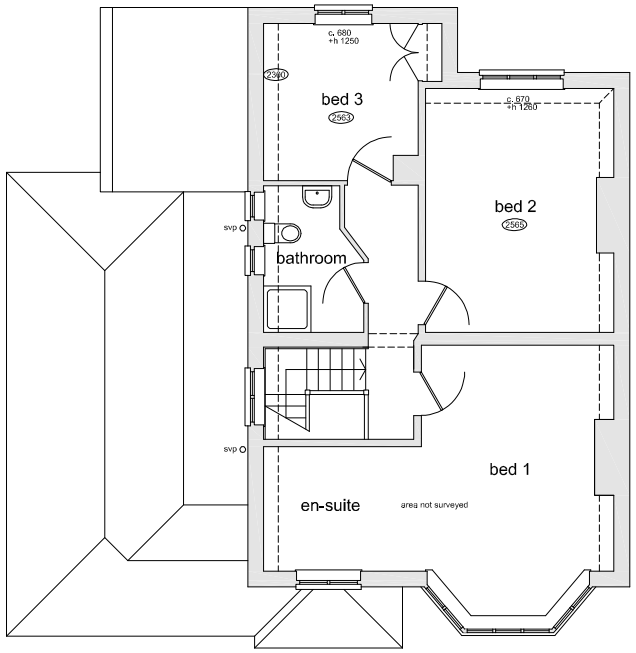

FIRST FLOOR

© JG Architectural Design

JG
Architectural Design
25 CHURCH ROAD, POLEGATE, EAST SUSSEX, BN26 5BJ.
07589 401629 jgarch2@internet.co.uk

Project Address
28 Le Brun Road, Eastbourne,
East Sussex. BN21 2HY.

Project Name
Proposed Rear Extension and
Internal Alterations.

Drawing Title
Existing Plans & Elevations.

PLANNING

Original Drawing Size : A1	Date : February 2025
Scale : 1:50 & 1:100	Drawn By : JG
Drawing No P / 2453 / 05	Rev -