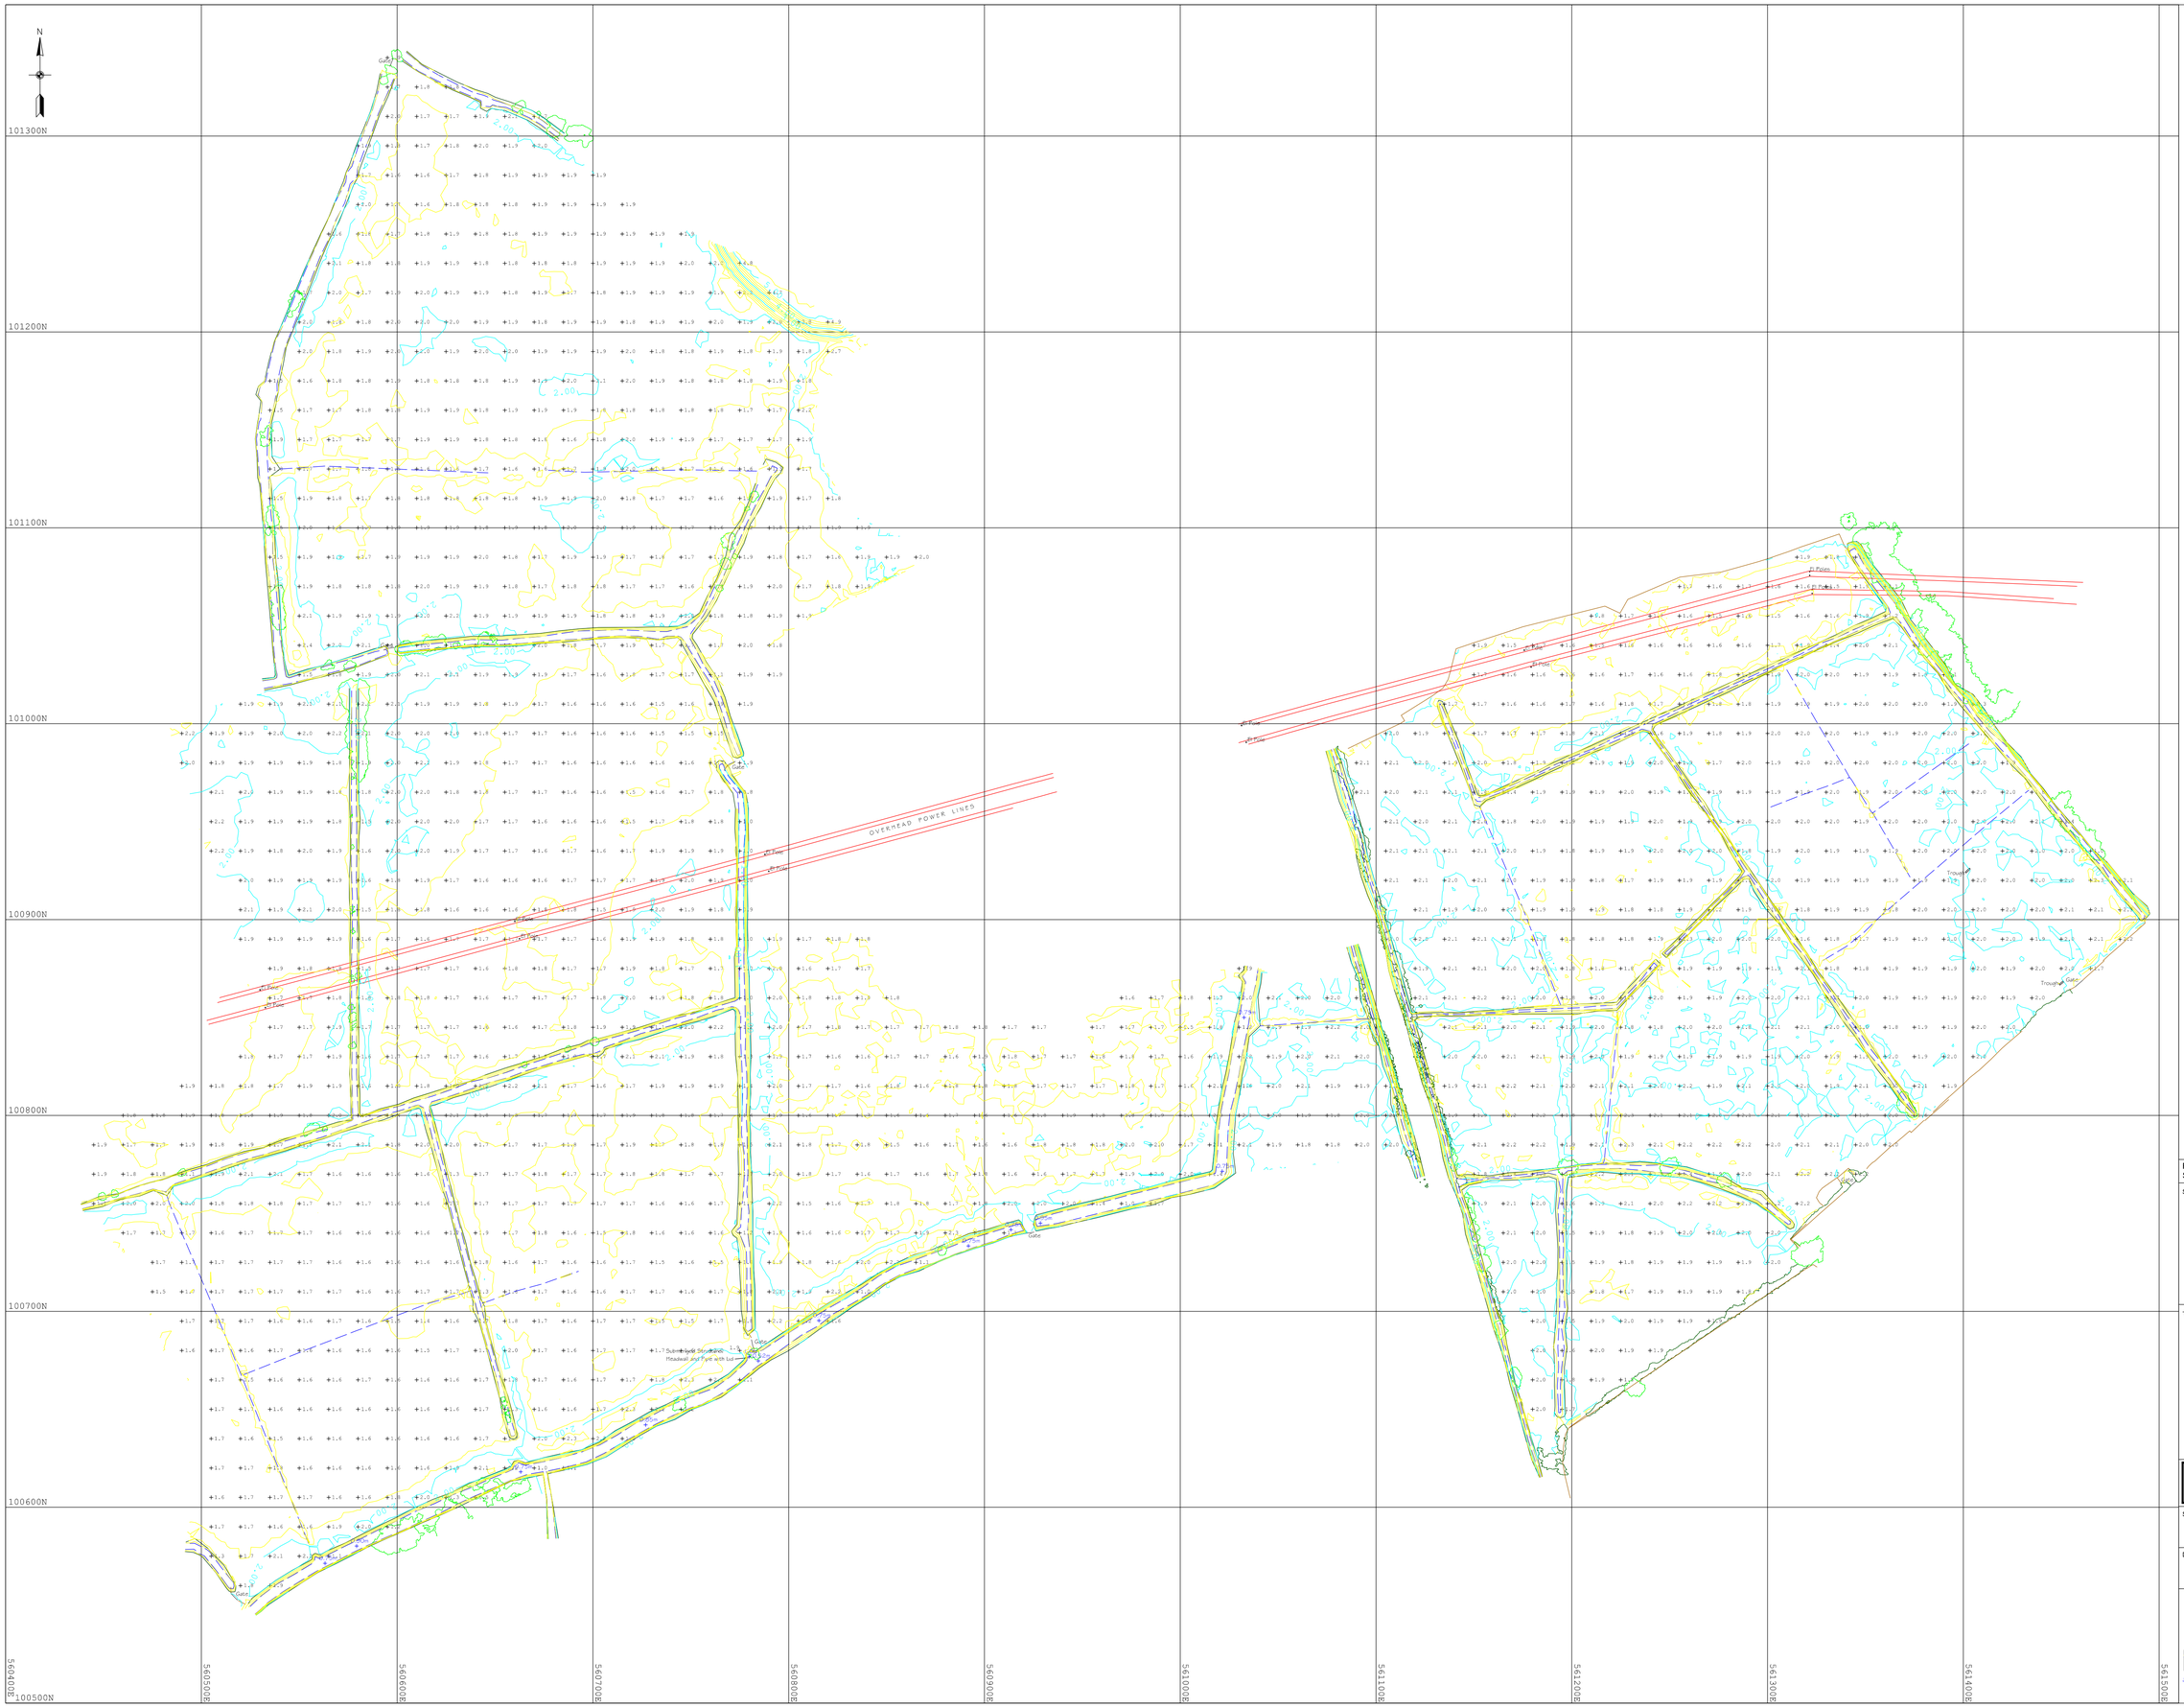

LEGEND

Approximate Water Level	Inspection Cover
Barrier	Inside Wall
Bench	Ladder
Bollards	Lamp Post
Bottom of Bank	Marker Post
Brick Path	Metall Fence
Bottom of Kerb	Paving Slab
Bridge	Pagoda
Building	Post
Catch Pit	Pylon
Channel	Ridge
Child Play Equipment	Ridge and Eave Heights
Chimney	Road Barrier
Cobbled Path	Road Marking
Column Base	Roof
Communication Tower	RSJ Column
Concrete Column	Ruins
Concrete Pole	Sign
Conductor Lines	
Contours-Normal	
Contours-Prominent	
Conveyor Beam	
Corrugated Sheet	
Culvert	Signal Light
Door	Sill
Drain	Spot Level
Eaves	Stay
Edge of Concrete	Steel Column
Edge of Grass	Steelwork
Edge of Road	Steps
Edge of Tarmac	Stockpile
Edge of Track	Stone Bollard
Edging strip	Structure
Electric Box	Tank/Silo
Electricity Pole	Top of Bank
Fence Chain and Link	Temporary Fence
Fence Post and Board	Top of Kerb
Fence Post and Panell	Tree
Fence Post and Wire	Tree Canopy
Footpath	Tree Trunk
Gate	Vegetation
Gate opening	Walkway
Gulley	Wall
Hedge	WC
	Well
	Window

Notes:

Survey related to "OS Net" using real time correction with Trimble VRS Now.

Levels related to GPS Orthometric height, converted to MSL (Newlyn) by OSGM02.

Every effort has been made to identify all visible above ground features. However, bare in mind that at the time of survey, some featues may have been obscured.

Visible features detailed on the survey may not represent the legal ownership boundries.

Rev. Suffix	Date	Details

SITE

Eastborne

Proposed

Solar Farm

TITLE

Existing Layout

And Levels

Contours Shown

At 205mm Interval

DWG. No.	REV
E/DWD/JH/001	

SCALE	DATE
1:1250	6th Feb 2023
DRAWN	**STATUS**
J.Halifax	OK

Mining Surveys (UK) Ltd

Land Surveying, Measured Building Surveys, Hydrographic Surveys 3D Visualisation, Planning, Design and Evaluation

3, The Bridge Business Centre, Beresford Way, Dunston, Chesterfield, Derbyshire S41 9FG

Tel 01246 268444 / 07798 843146 / 07798 863164 Fax 01246 268129